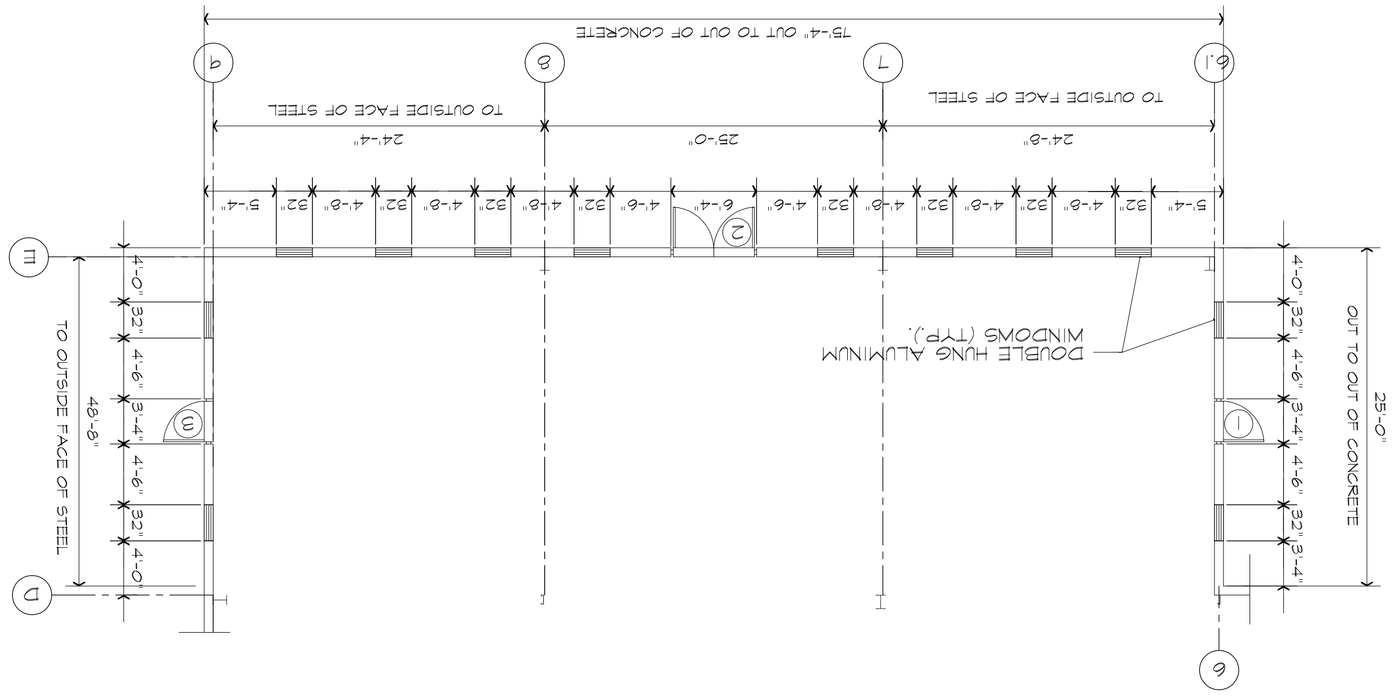

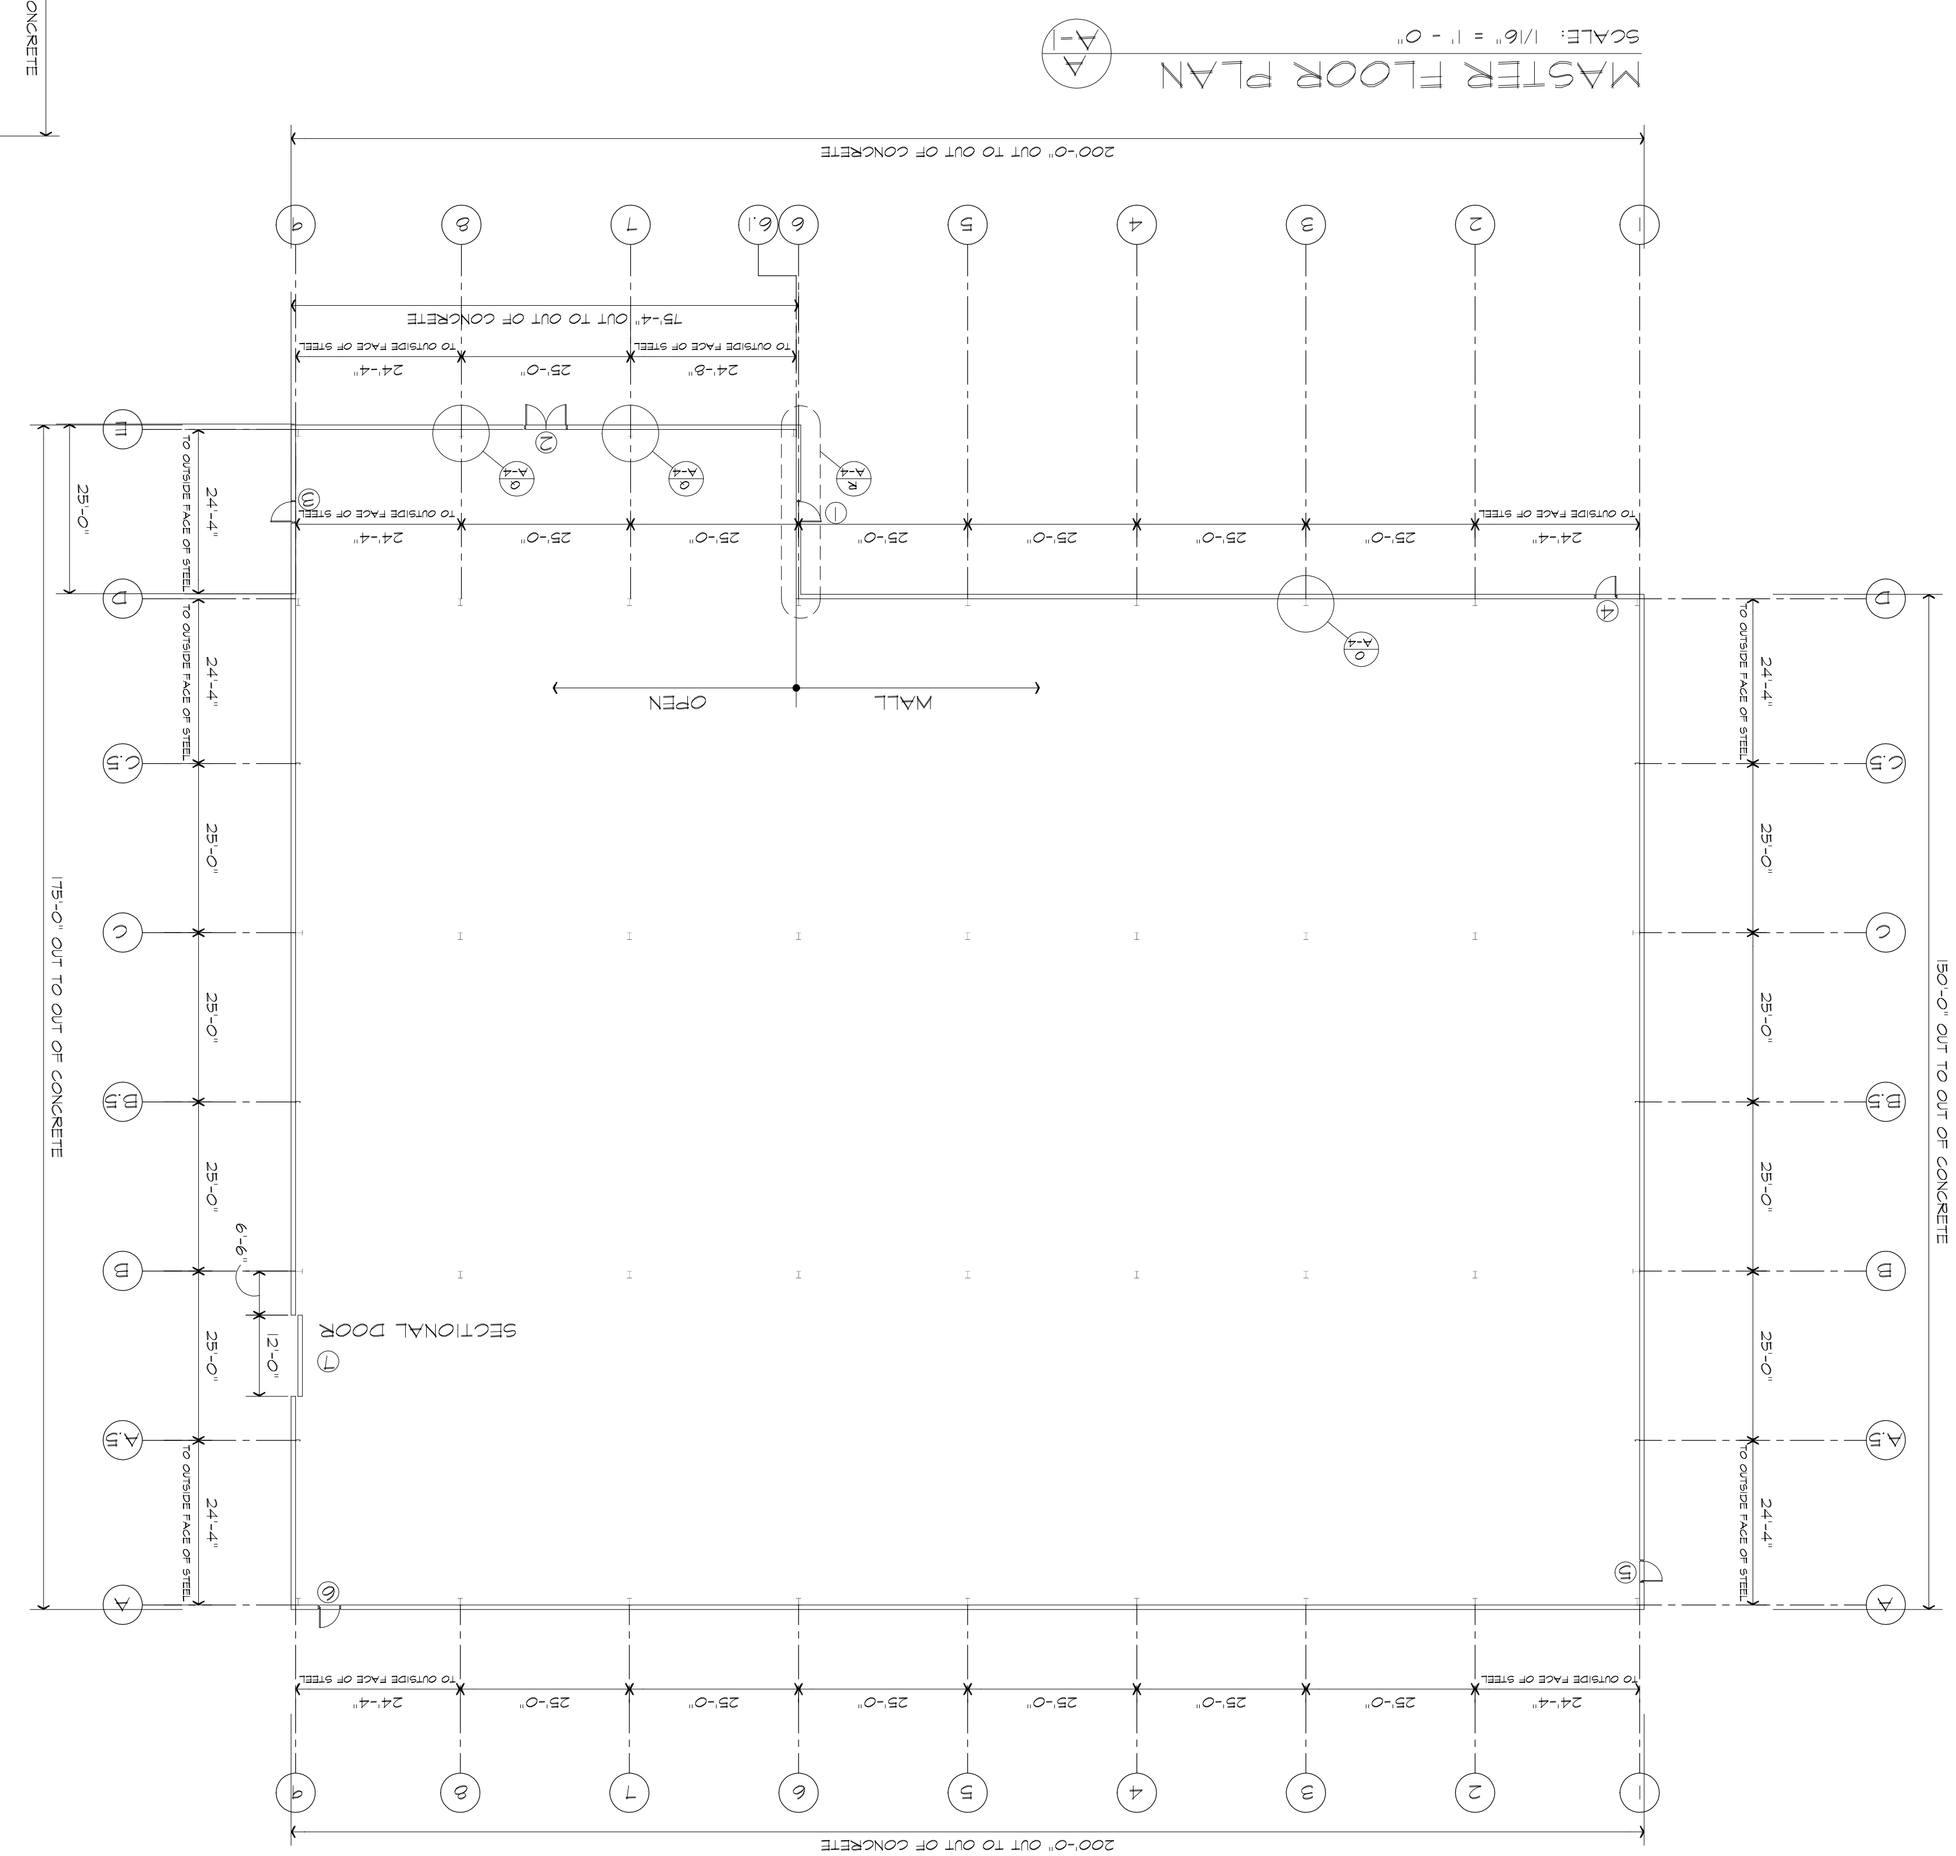

DRAWING NO.

A-1

SHEET OF

Mayes, Sudderth & Etheredge, Inc.
Engineers Architects Planners
624 Wellington Way
Lexington, Ky. 40524
Phone: (606)223-5694
Fax: (606)223-2607

PROJECT NO.	2002-13
DESIGNED BY	M.S.F.
DRAWN BY	T.A.L.
CHECKED BY	M.S.F.
REVIEWED BY	
DATE	APRIL, 1997
SCALE	AS NOTED

DATE	REVISION	BY

NOTICE: This document discloses subject matter considered confidential by Mayes, Sudderth & Etheredge, Inc. and on which Mayes, Sudderth & Etheredge, Inc. has proprietary rights. Neither receipt nor possession thereof confers or transfer any rights to reproduce the document or any part thereof, or to disclose any information contained therein to others, or to use it for any purpose without the written permission of Mayes, Sudderth & Etheredge, Inc.

GARRARD SPEC BUILDING

GARRARD COUNTY, KENTUCKY

MASTER FLOOR PLAN