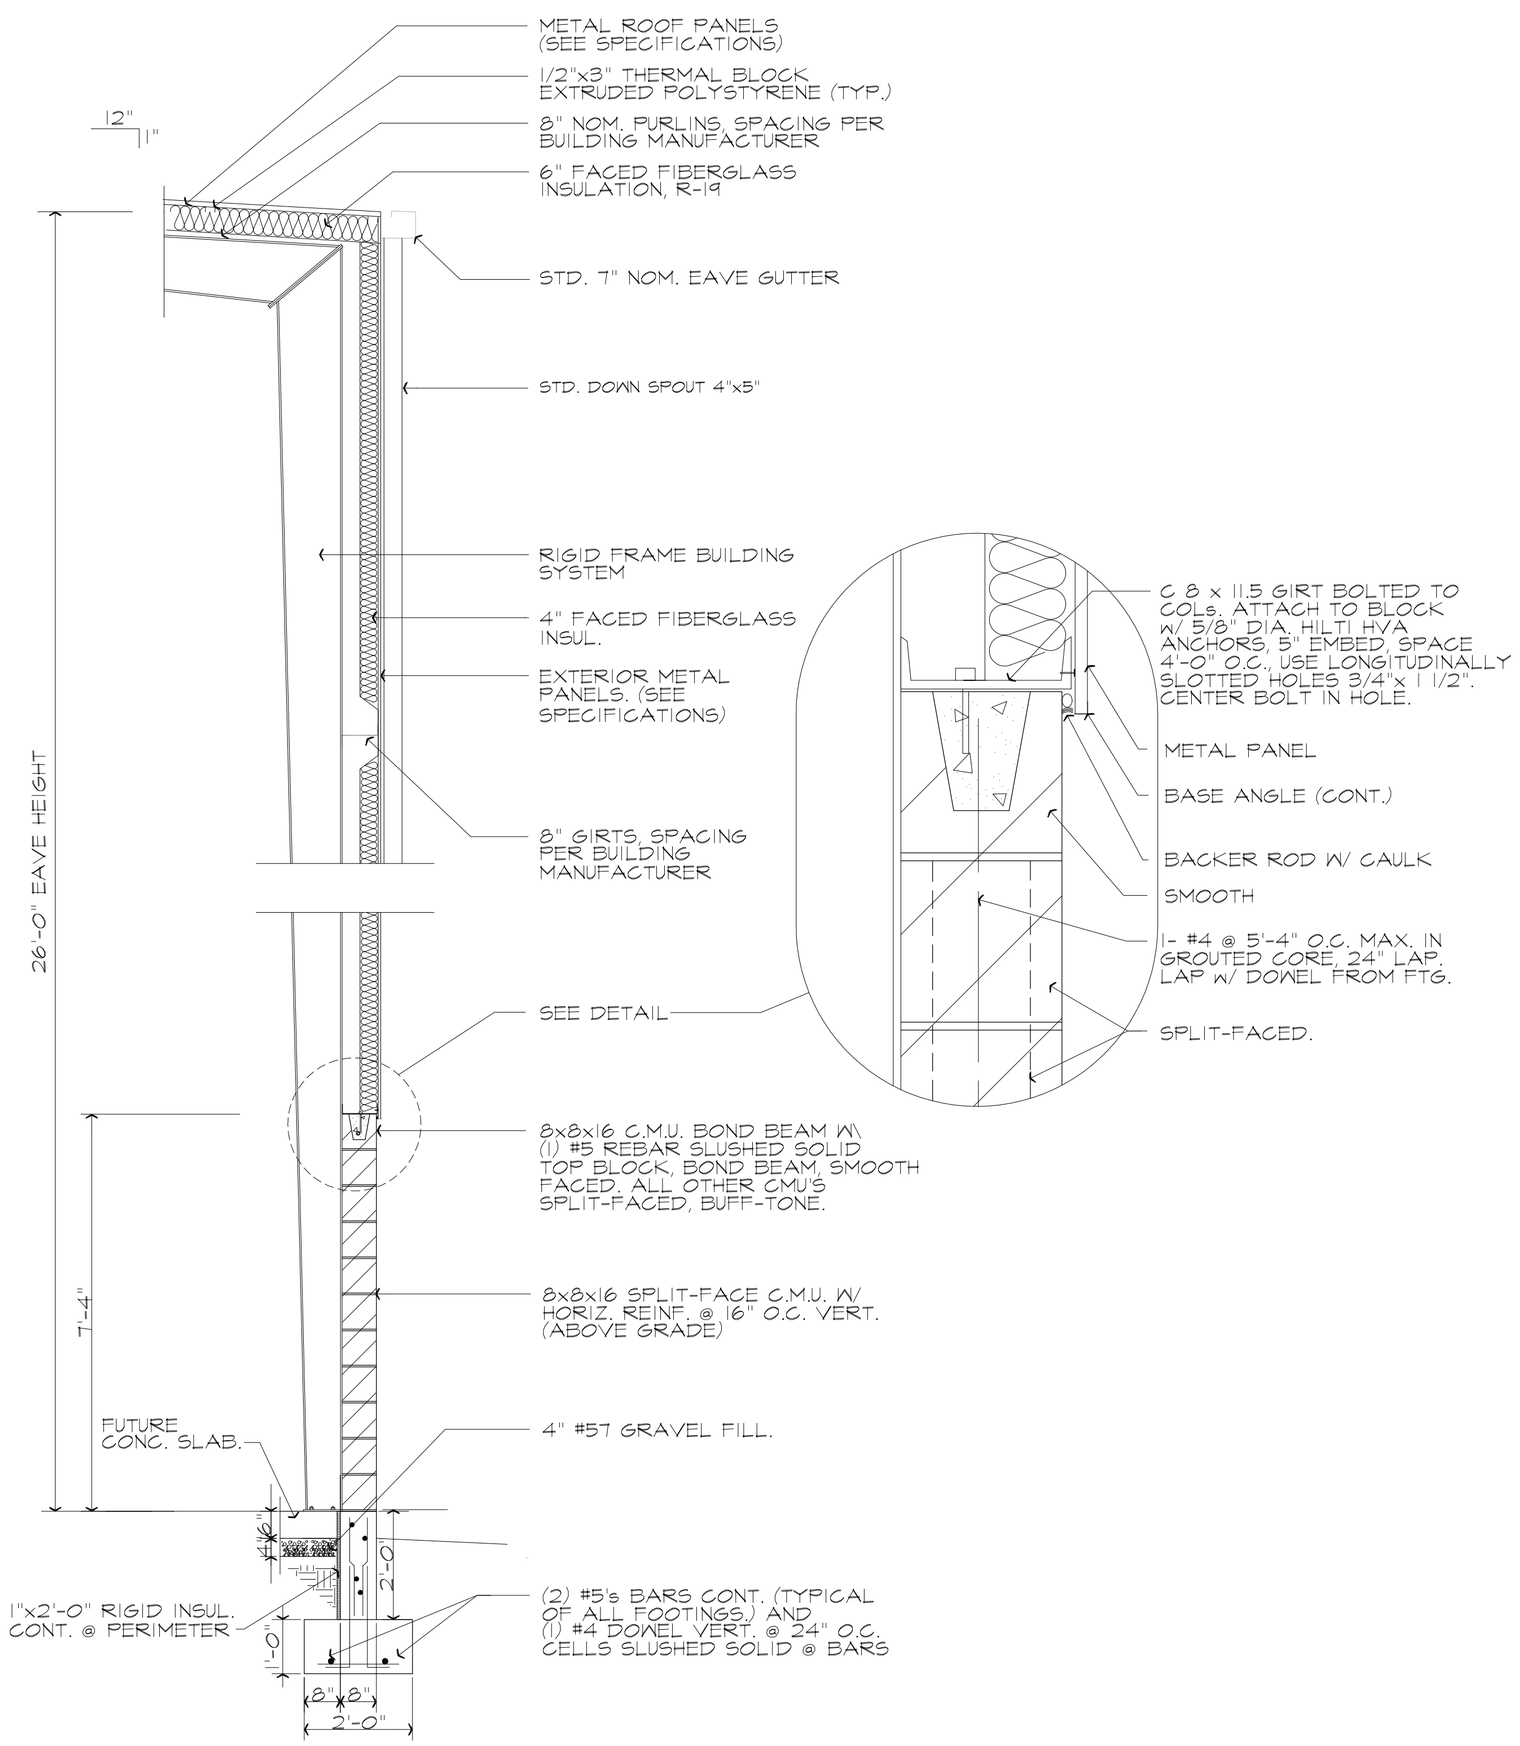

WALL SECTION (TYP.) A A-3

SCALE: 1/2" = 1' - 0"

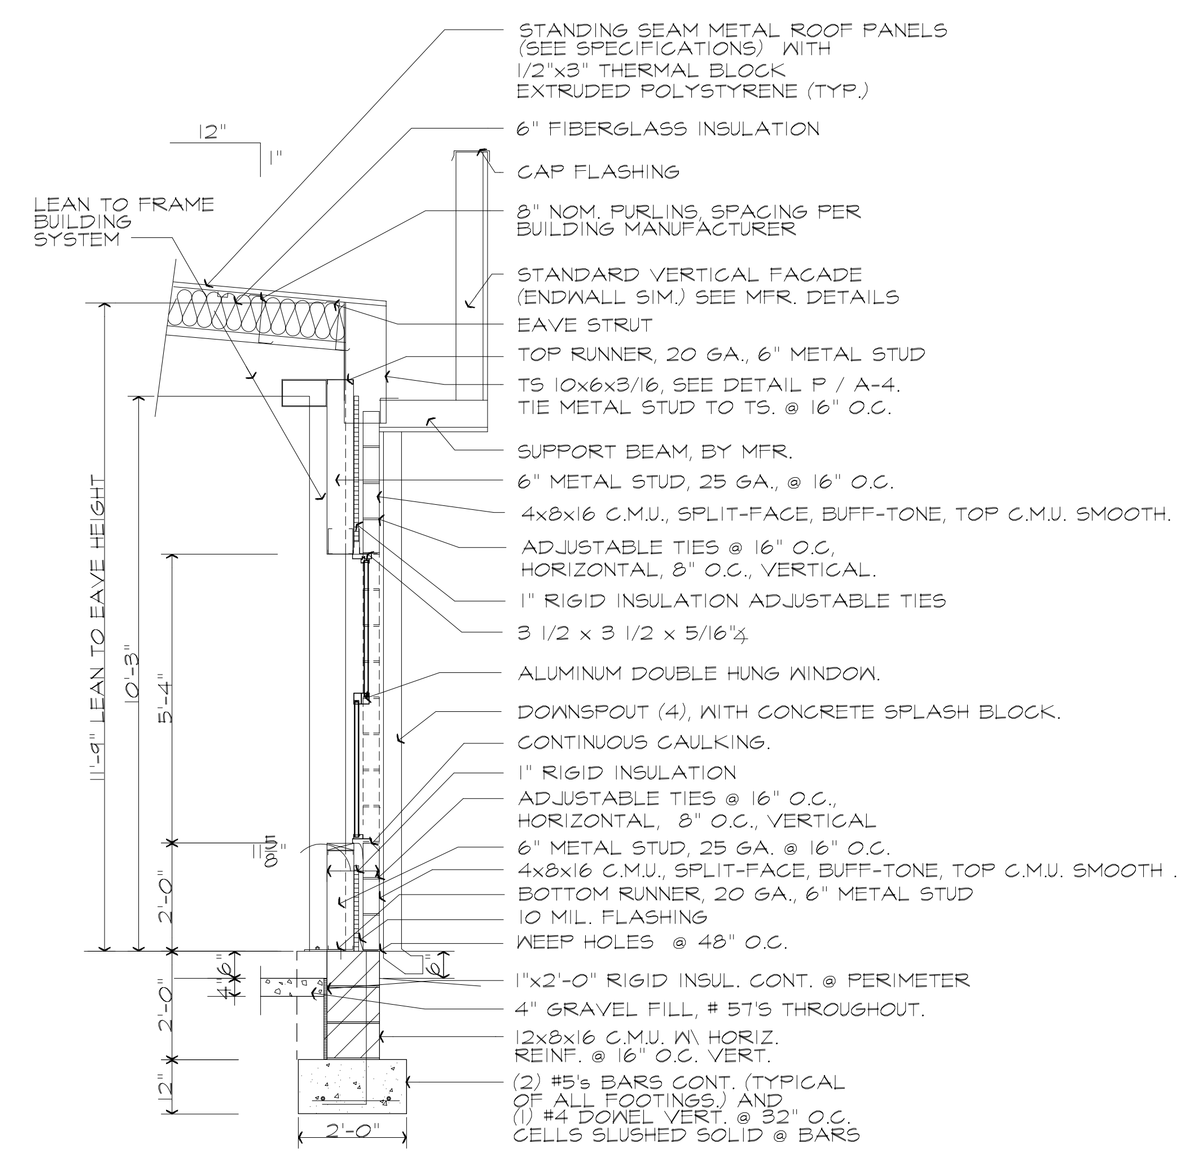

WALL SECT. @ OFFICE B A-3

SCALE: 1/2" = 1' - 0"

GARRARD SPEC BUILDING

GARRARD COUNTY, KENTUCKY

WALL SECTIONS

DATE	REVISION	BY

NOTICE: This document discloses subject matter considered confidential by Mayes, Sudderth & Etheredge, Inc. and can not be reproduced, copied or disclosed to any other party than those for whom it was prepared without the written permission of Mayes, Sudderth & Etheredge, Inc.

PROJECT NO. 2002-13

DESIGNED BY M.S.F.

DRAWN BY T.A.L.

CHECKED BY M.S.F.

REVIEWED BY

DATE APRIL, 1997

SCALE AS NOTED

Mayes, Sudderth & Etheredge, Inc.
Engineers Architects Planners

824 Wellington Way
Lexington, Ky. 40524

Phone: 1606)223-5694
Fax: 1606)223-2607

DRAWING NO.

A-3

SHEET OF