Floor Plan of the SECOND LEVEL

Family Court spaces
to be worked out

Staff
Circulation

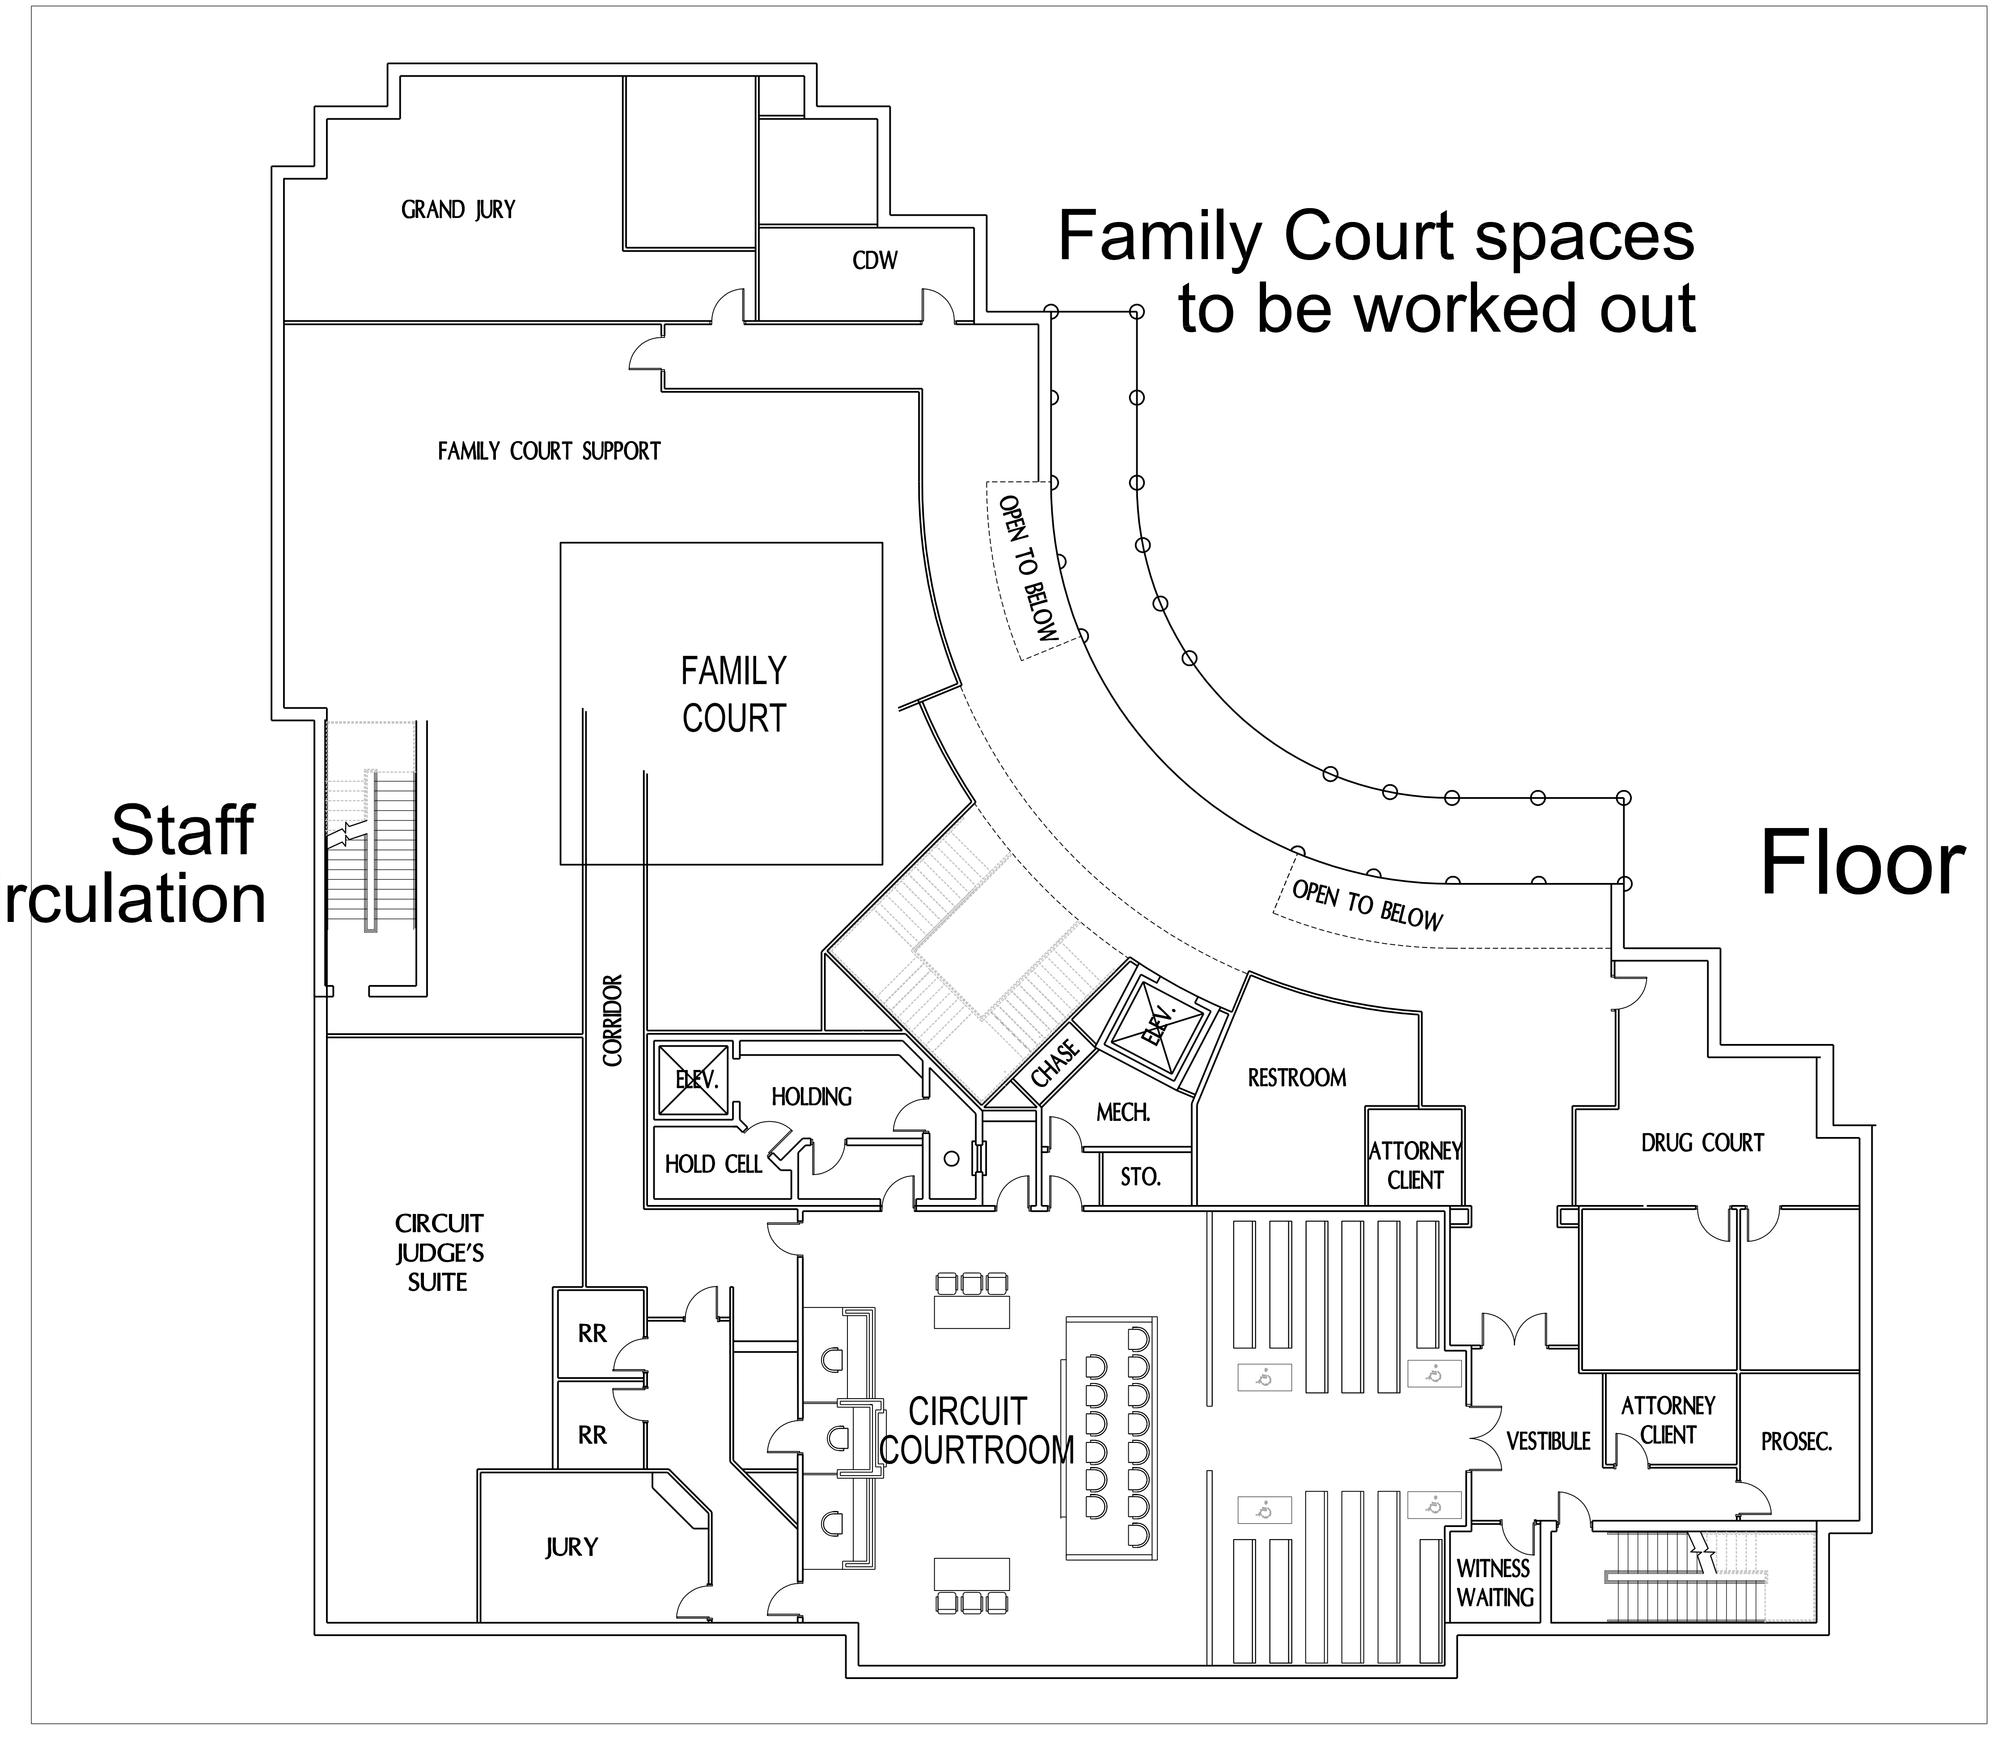

Egress Stair location under study

Garrard County Judicial Center

Garrard County Project Development Board
Lancaster, Kentucky

Brandstetter Carroll Inc.
Architects Engineers Planners
Lexington Louisville Cincinnati Cleveland